


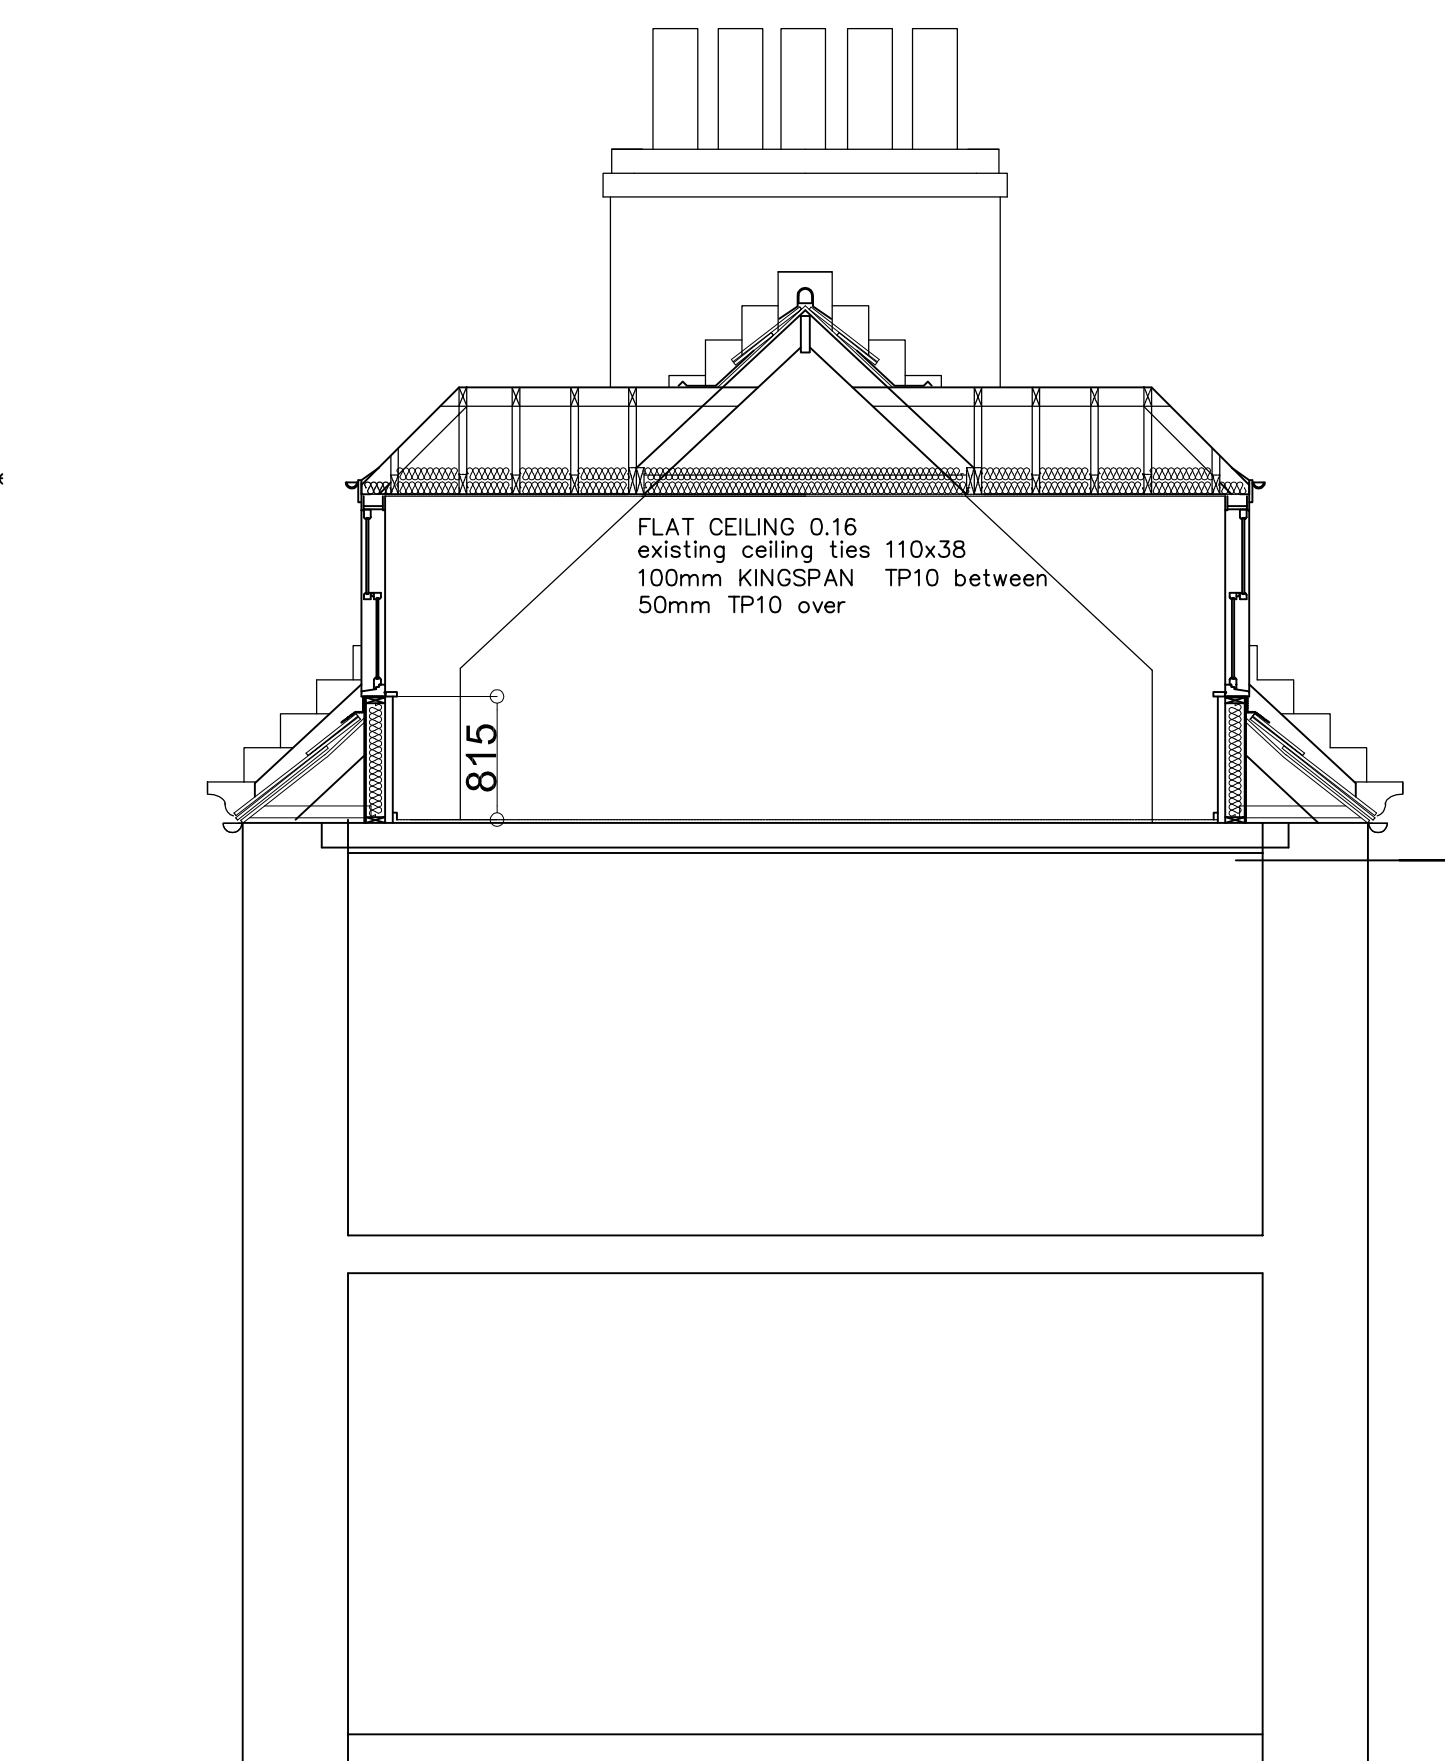


section BB




east elevation



west elevation

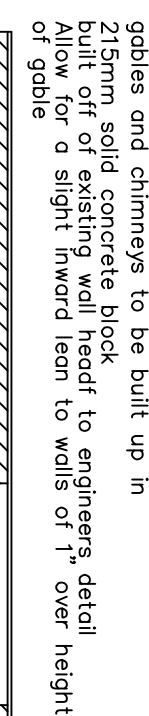

second floor plan

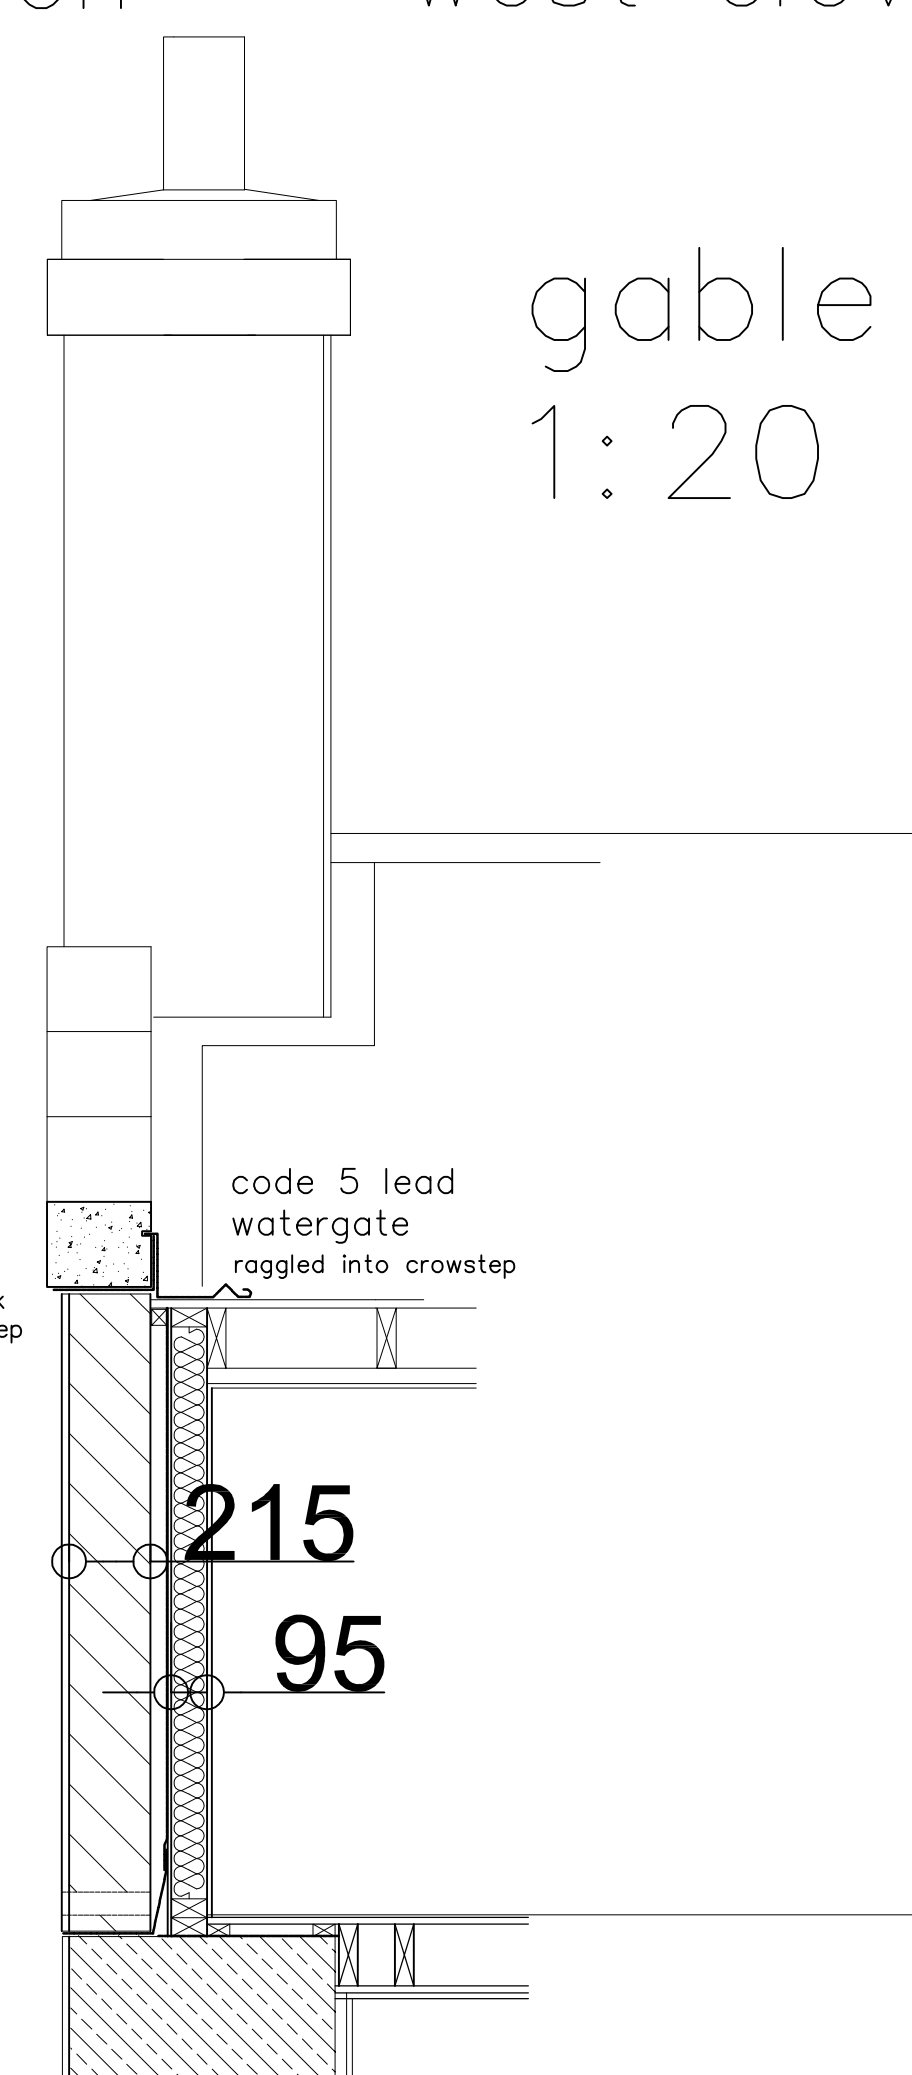

gable  
1:20

|                          |                                                               |       |          |
|--------------------------|---------------------------------------------------------------|-------|----------|
| client                   | Osprey construction                                           |       |          |
| project                  | proposed extension<br>to second floor<br>Pitkeathly farmhouse |       |          |
| drawing                  | layout                                                        |       |          |
| drawing ref: job49/W/001 |                                                               |       |          |
| scale                    | date                                                          | drawn | revision |
| 1:50/100                 | Apr..03                                                       | djs   | none     |