


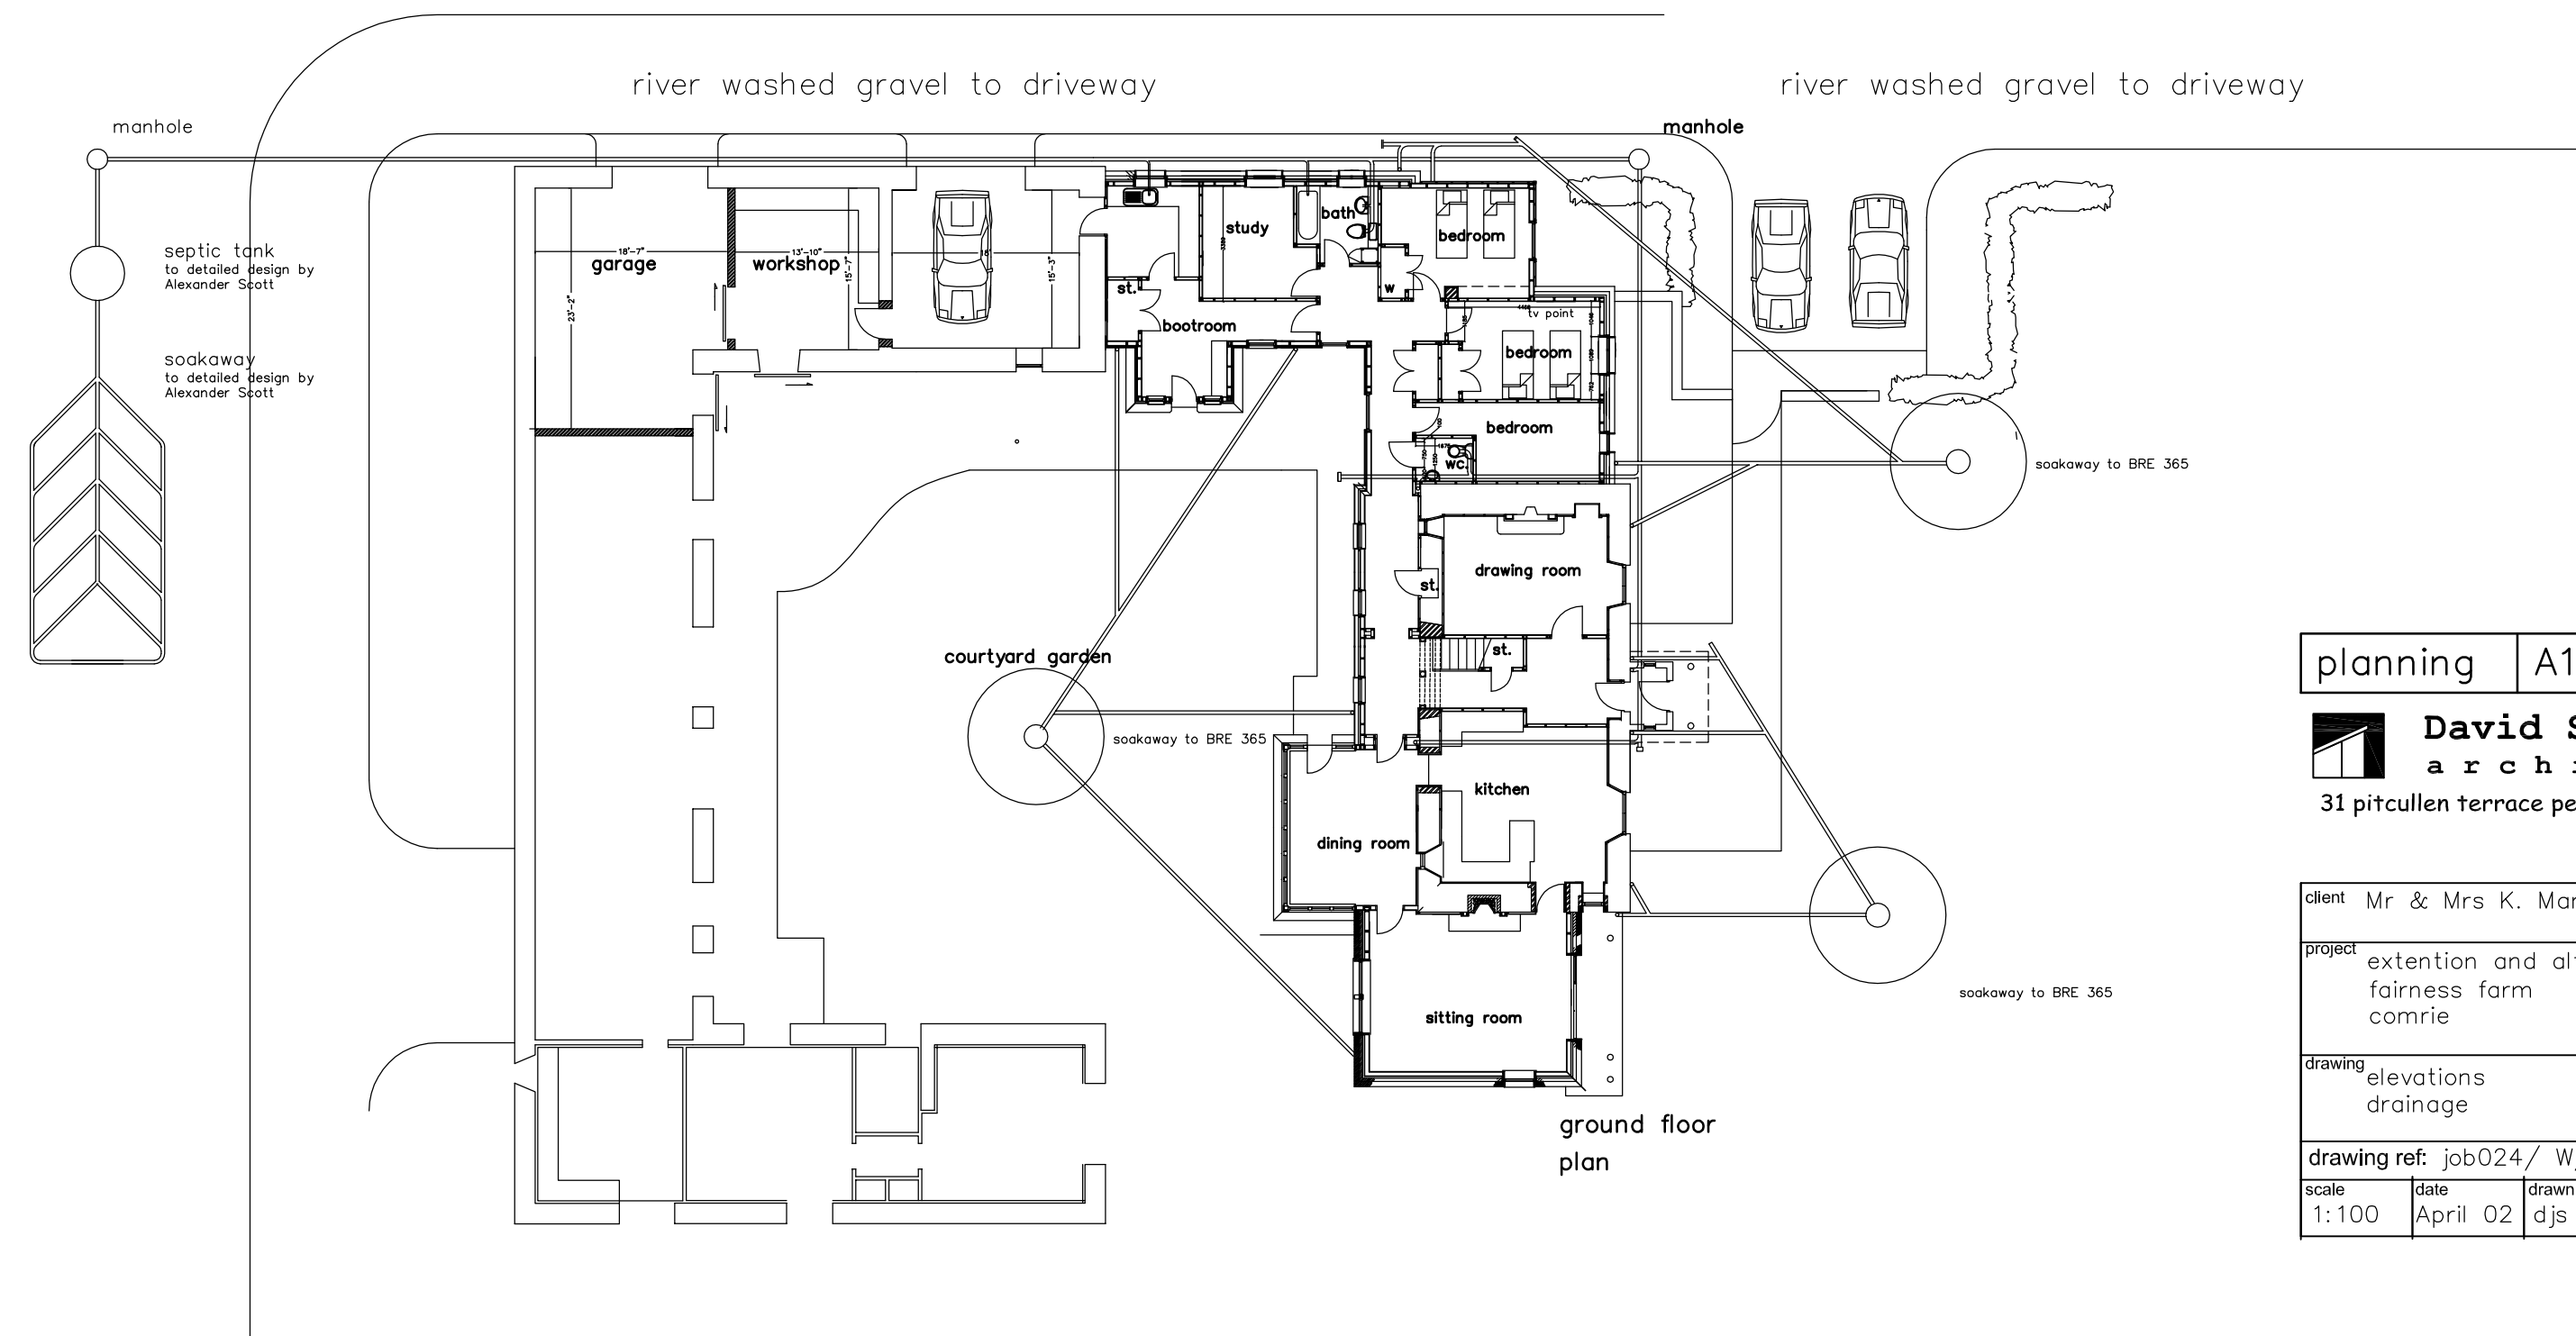

planning A1 original

David Soppitt
architect
31 pitcullen terrace perth PH2 7EQ

client	Mr & Mrs K. Manning		
project	extention and alterations fairness farm comrie		
drawing	elevations drainage		
drawing ref: job024/ W/003			
scale	date	drawn	revision
1:100	April 02	djs	none