




east elevation



north elevation




west elevation

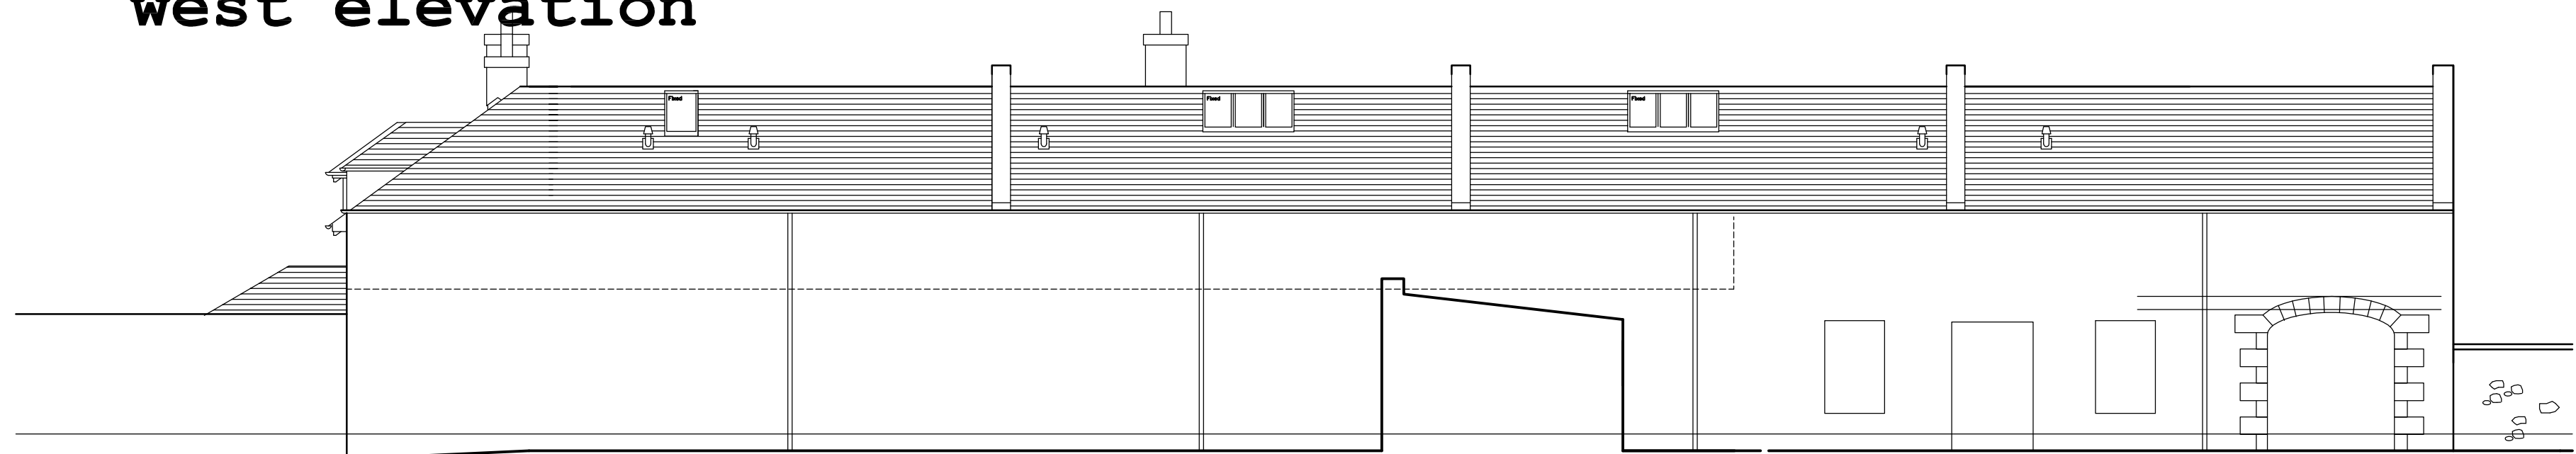

south elevation



west elevation courtyard

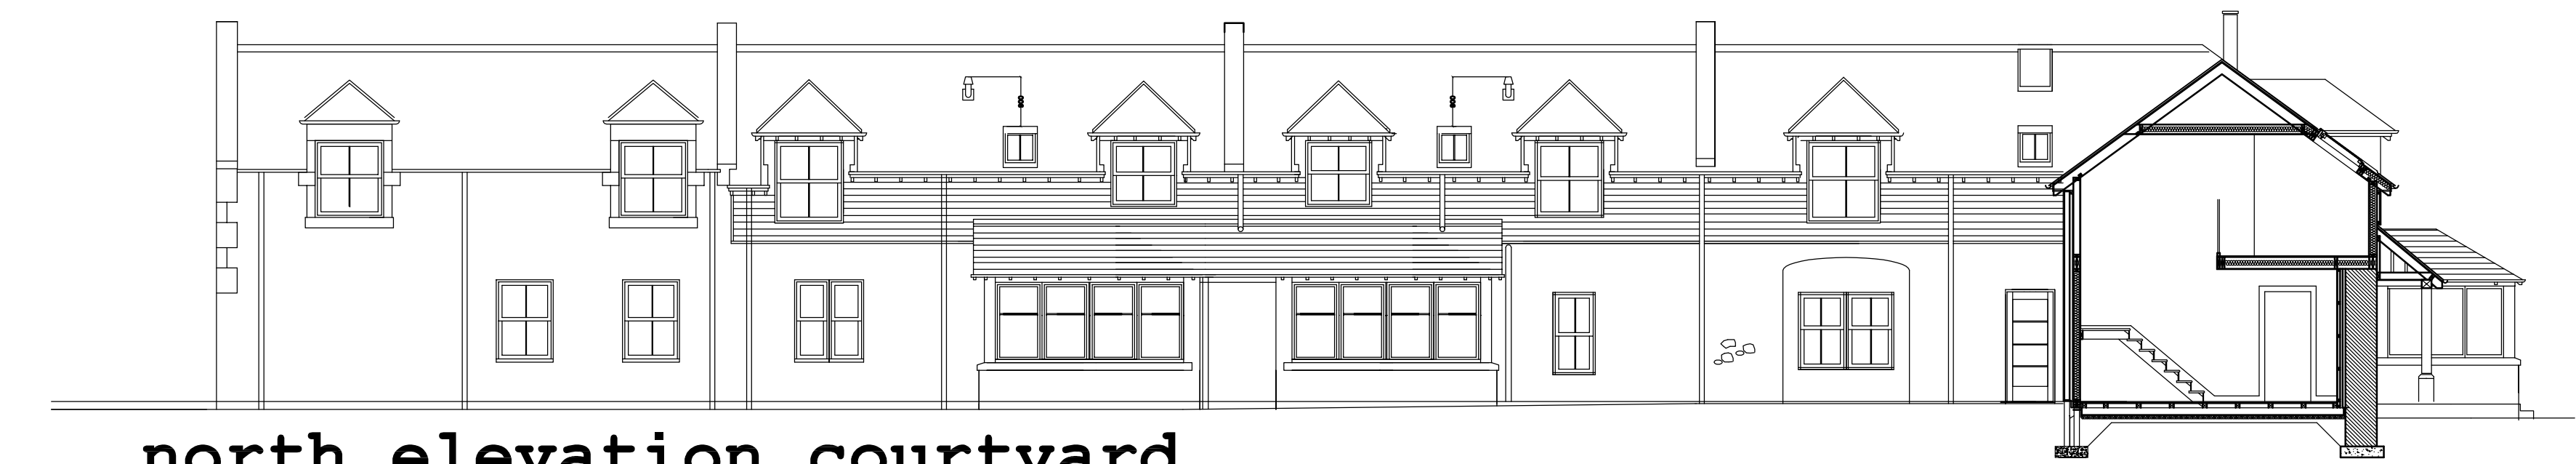









north elevation courtyard



east elevation courtyard



south elevation courtyard

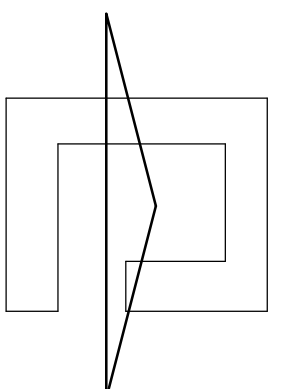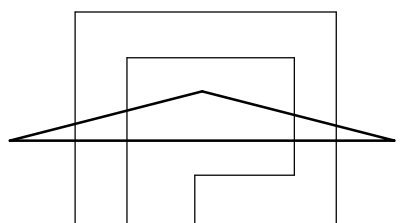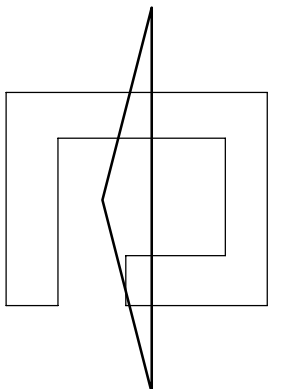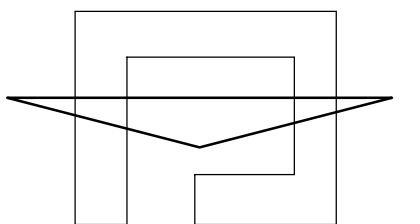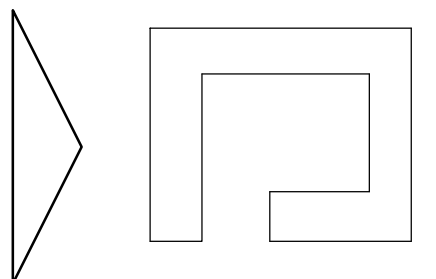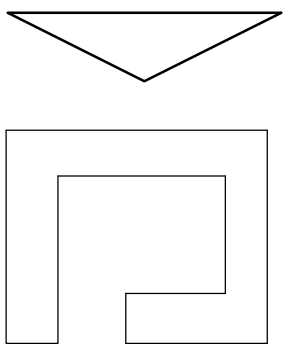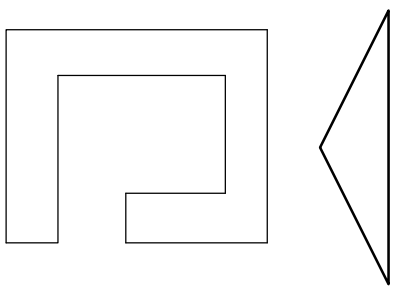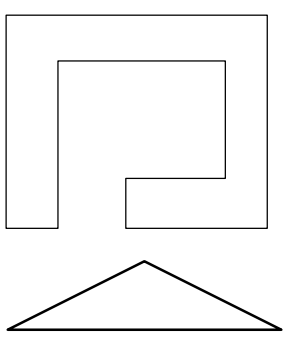

David Soppitt
associates
specialists in domestic architecture
2 Fairies Road Perth PH1 1NB 01738 443 950

client	Wemyss property		
project	steading conversion Pitliehie Leuchers		
drawing	Warrant Elevations		
drawing ref:	job112 W08		
scale	1:100	date	Oct.06
drawn	msg	revision	F

Rev F 06/02/07 Warrant Point Revisions
revision E engineering changes
20/11/06 Warrant Revisions