



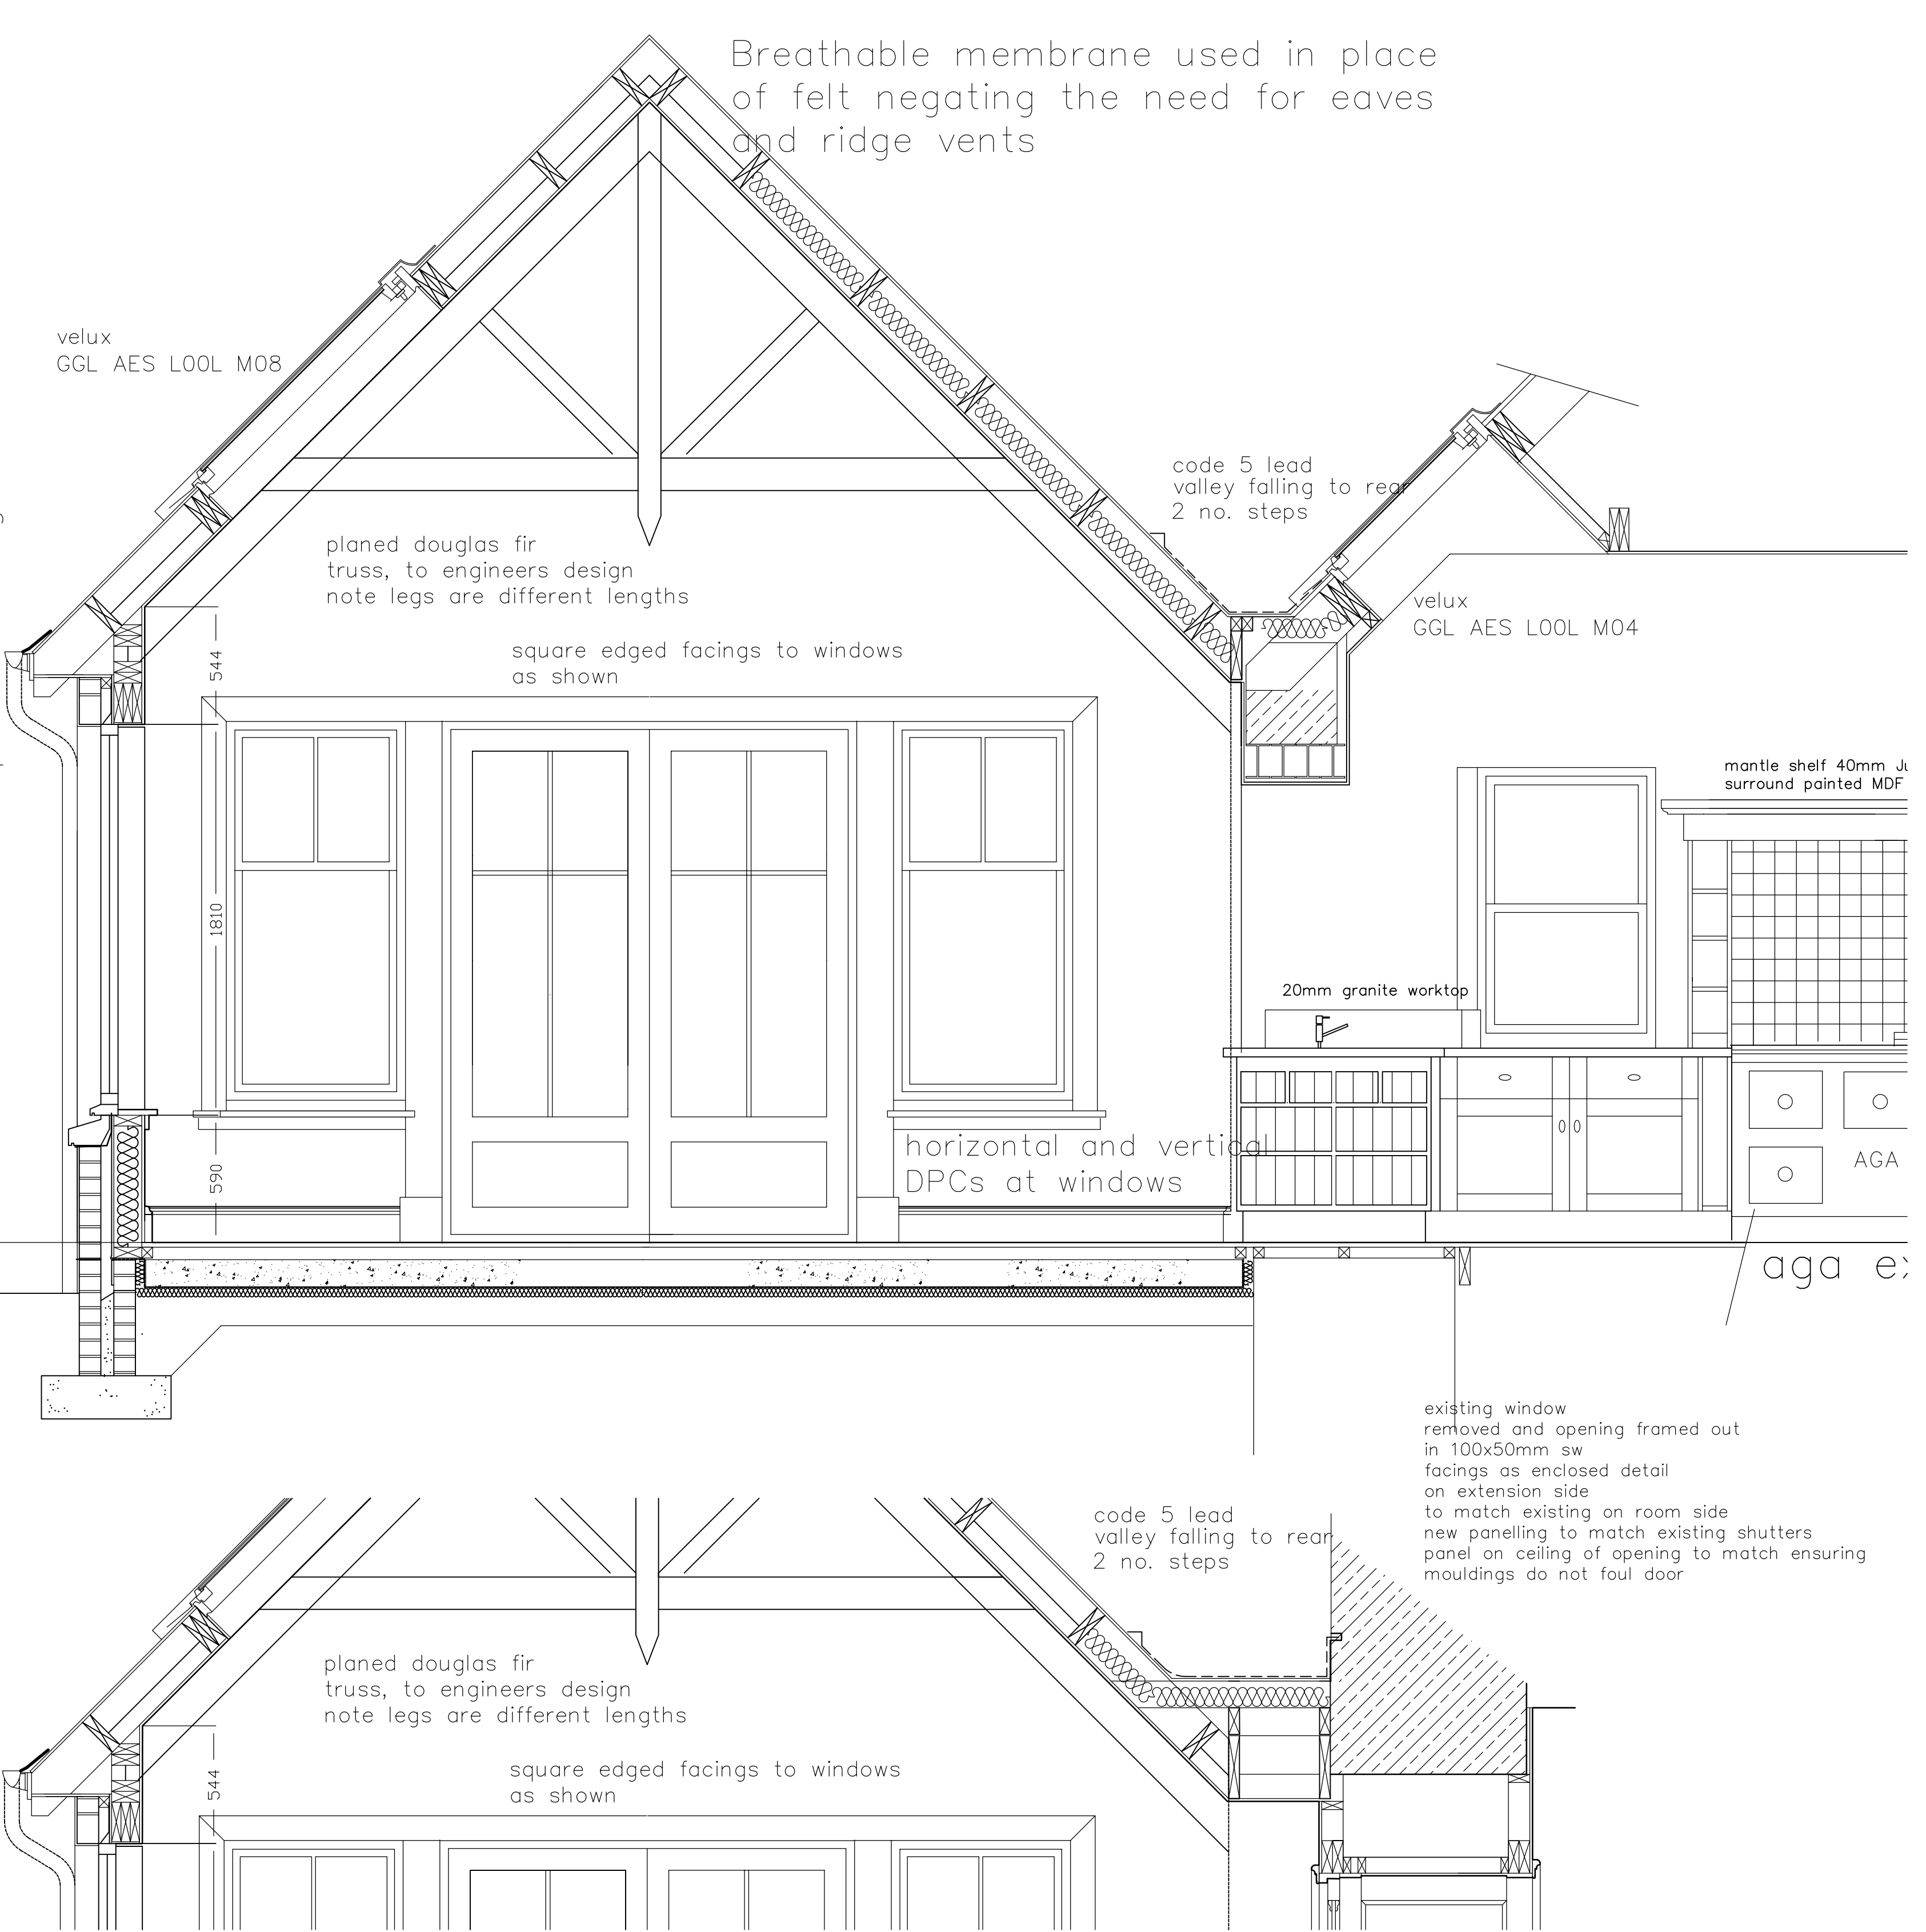

North Elevation

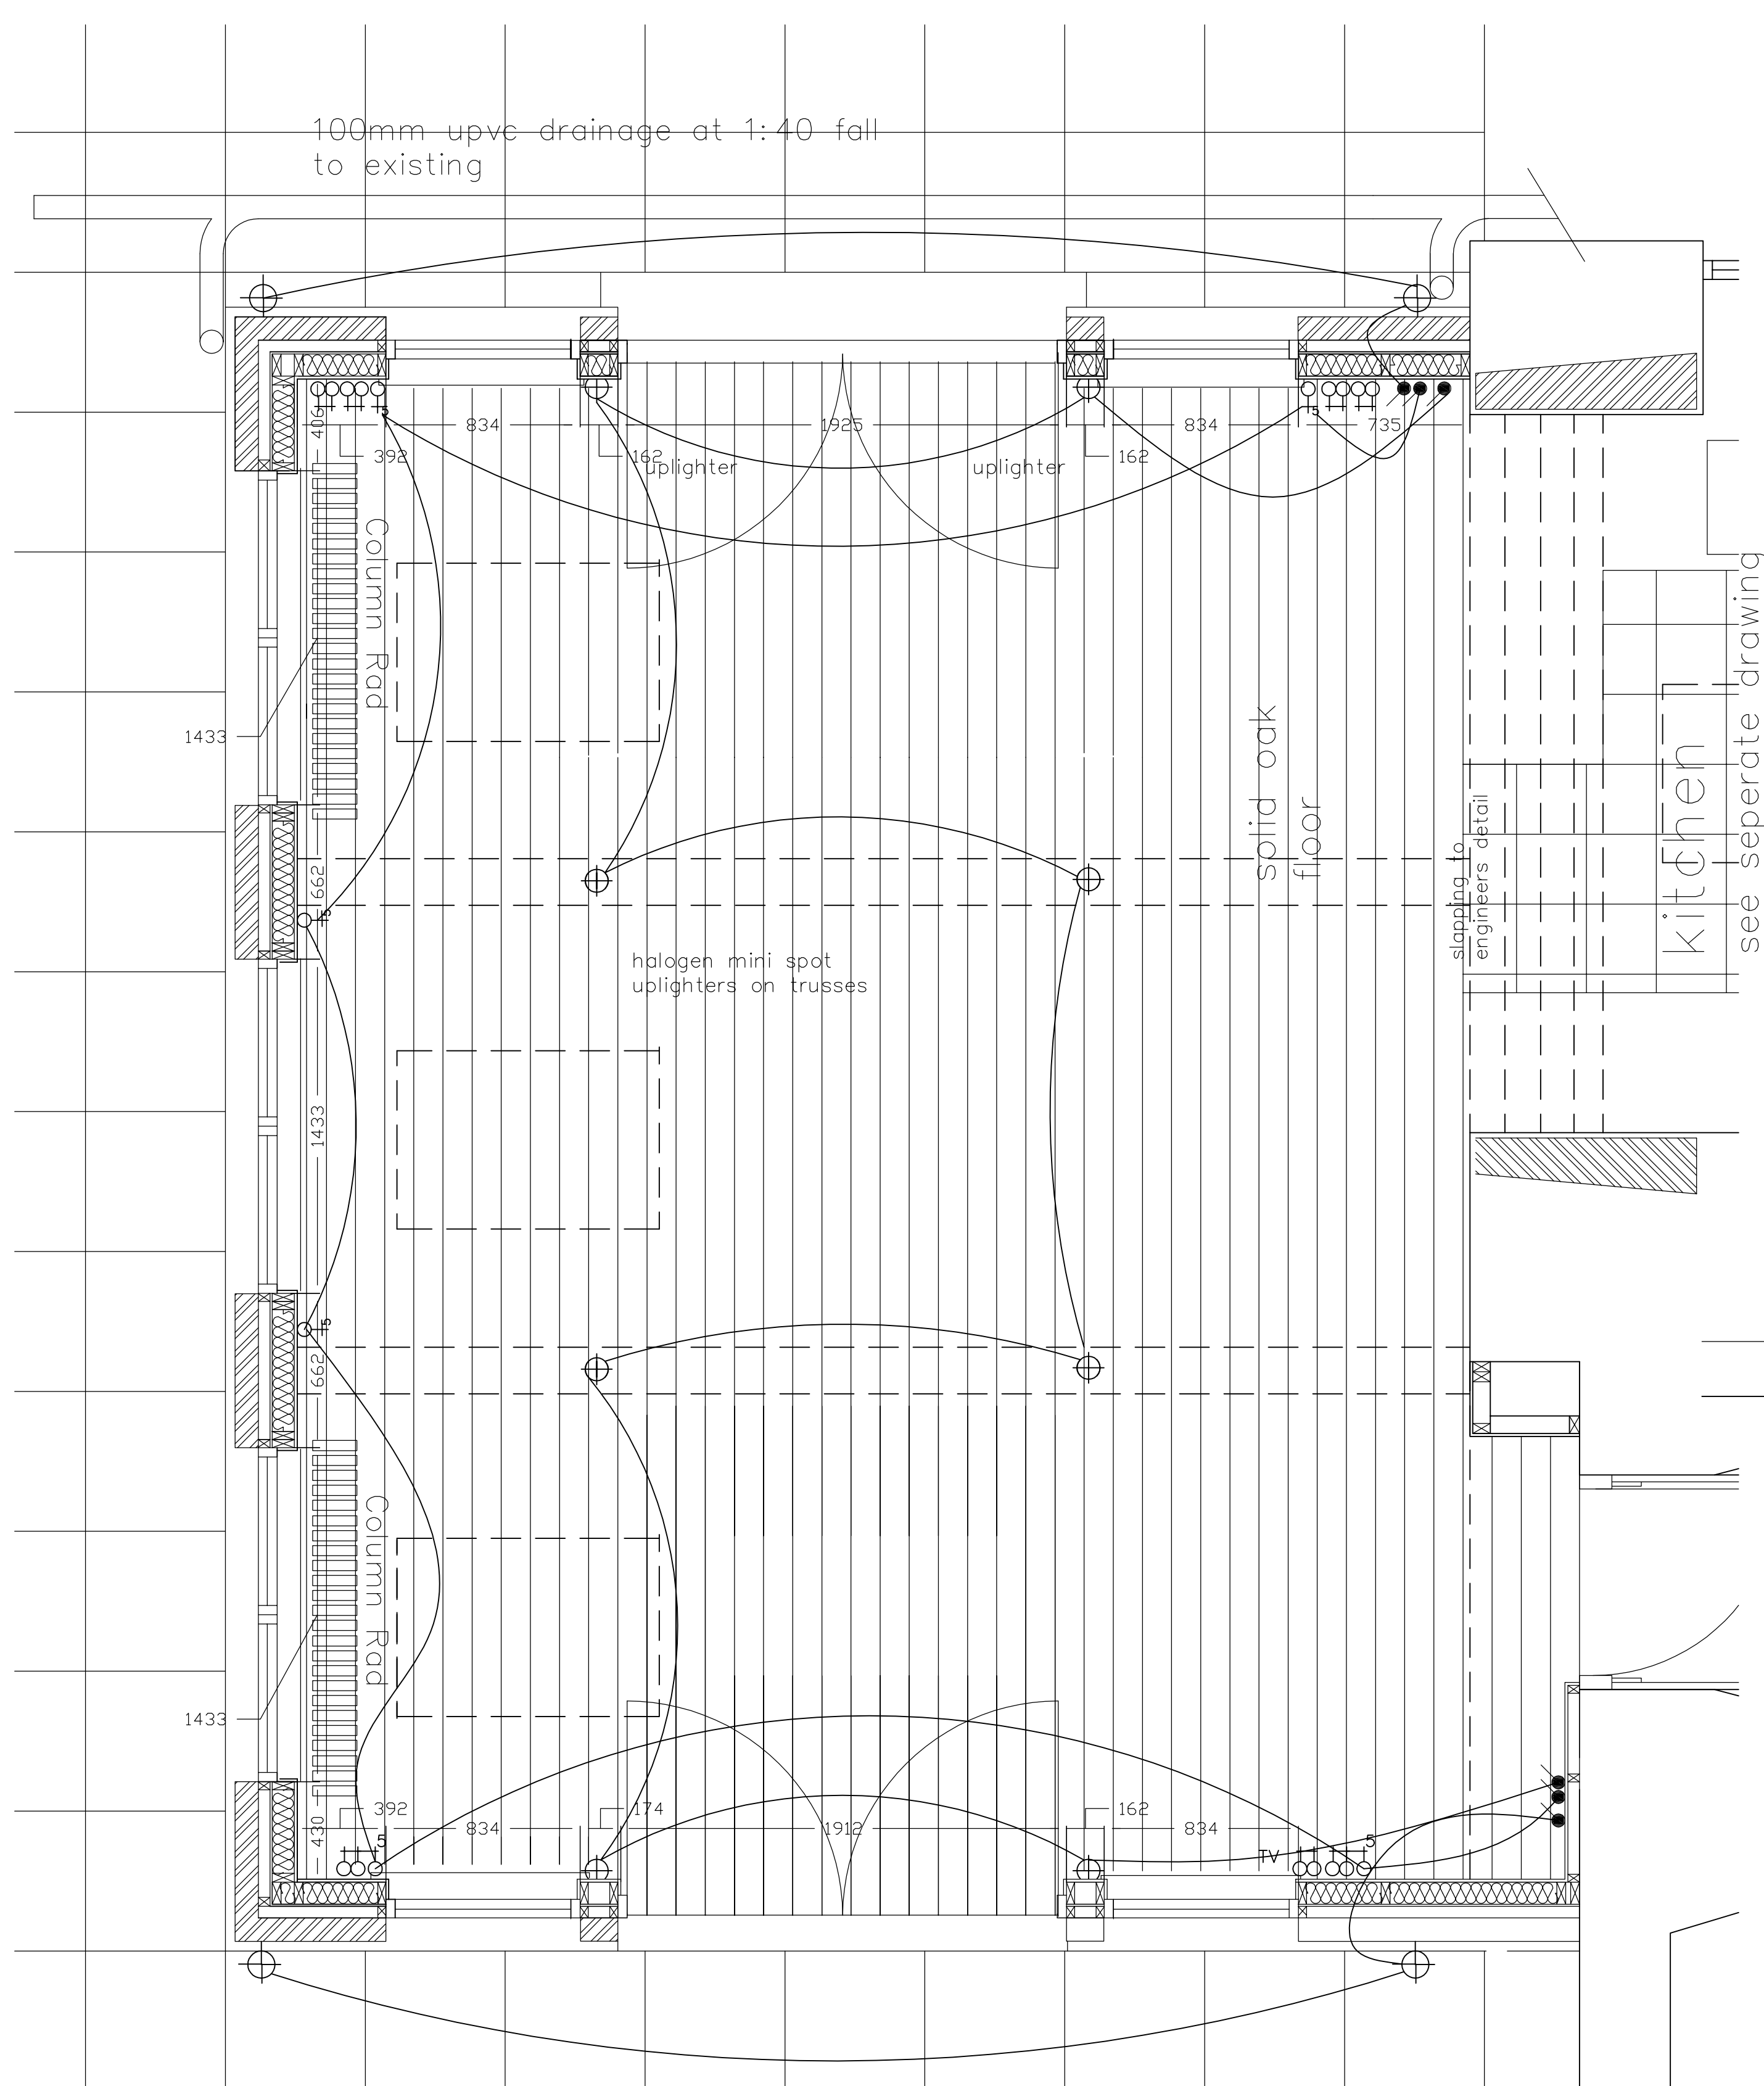

South Elevation



West Elevation

amendment

David Soppitt architect

2 Fairies Road, Perth PH1 1NB 01738 443950

client	Mr & Mrs Page	project	Extension of house at Pitkiethly Wells Farmhouse
drawing	Elevations & Plans	date	Oct 03
drawing ref:	999/001	scale	as shown
drawn	msg	revision	none

